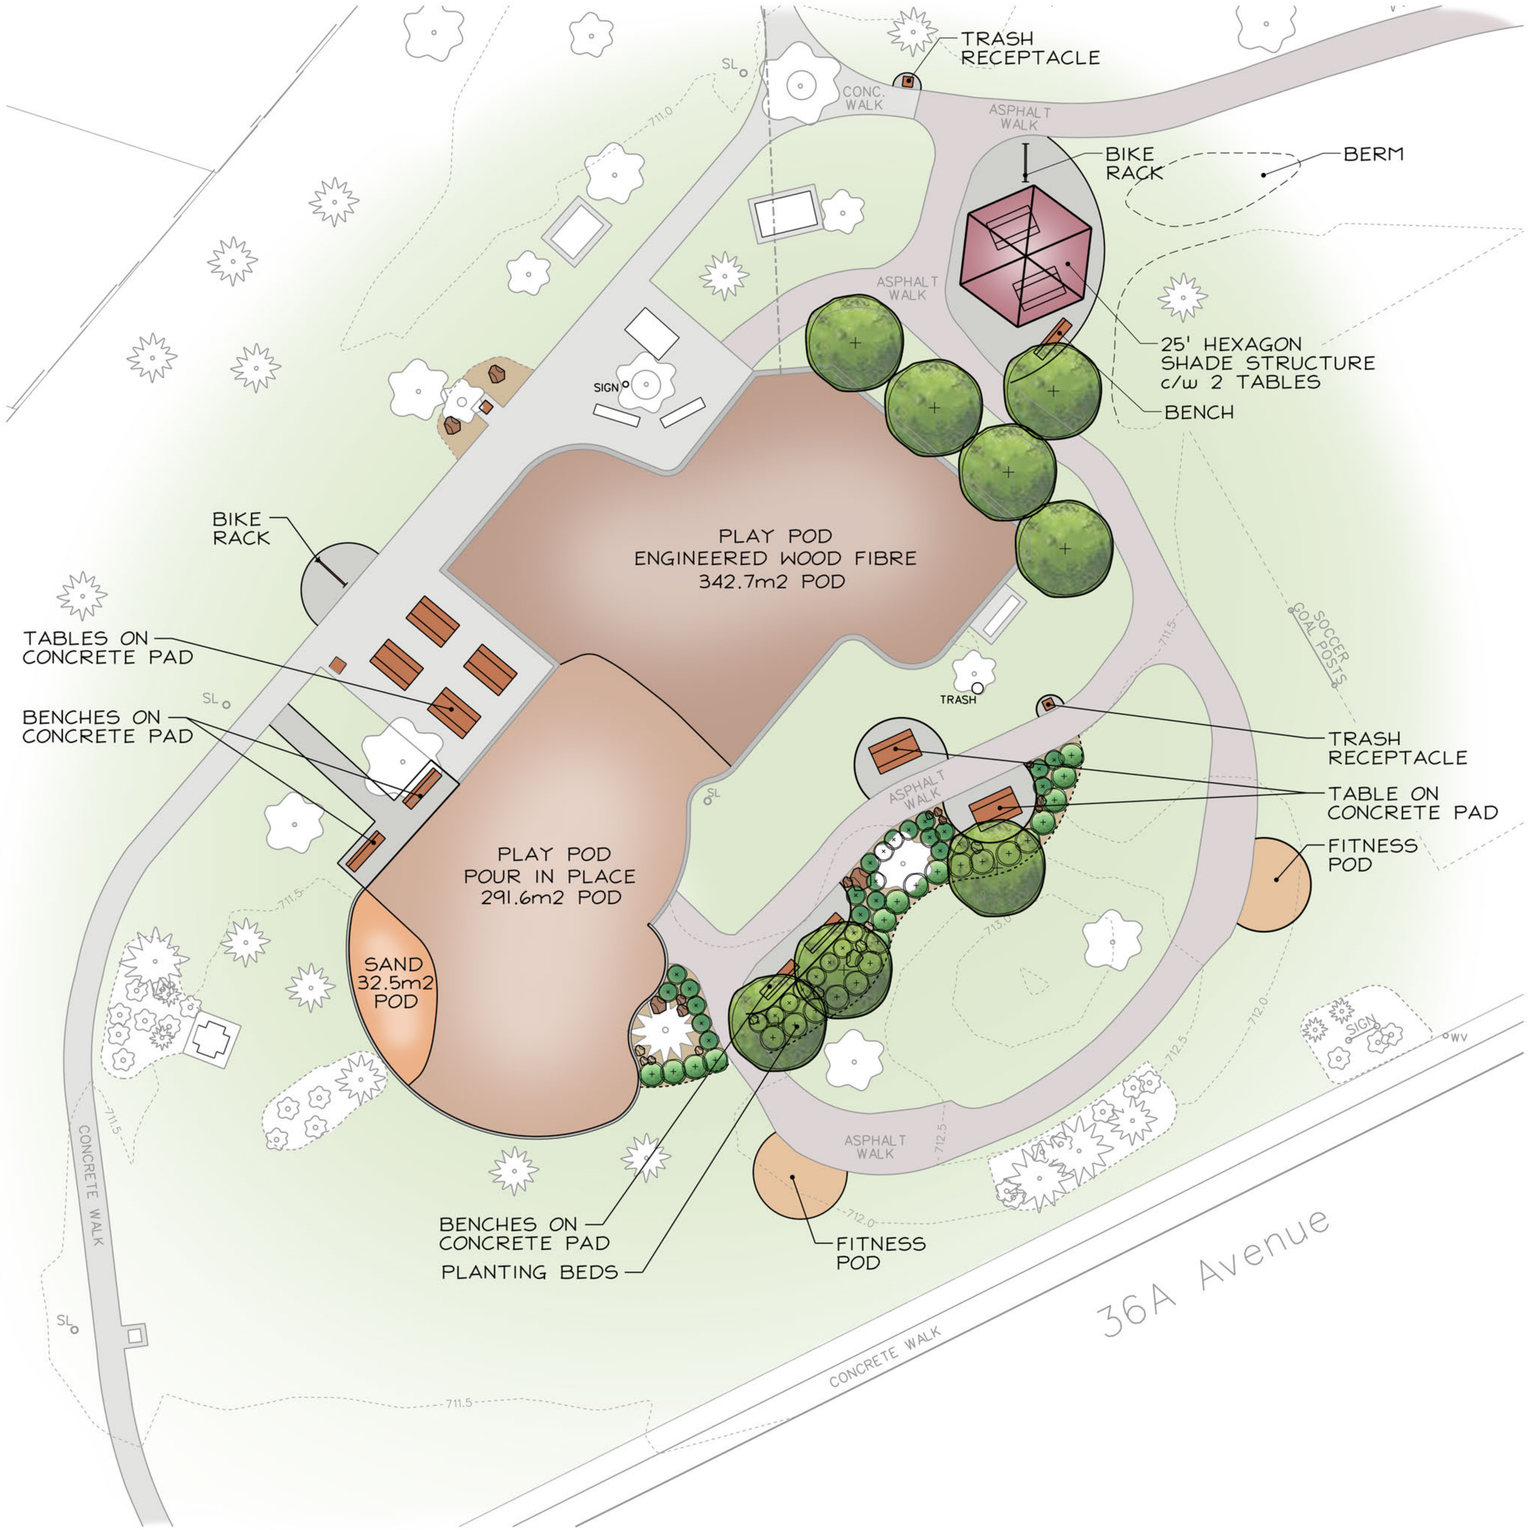

LEGEND

Proposed

- Concrete Walkway & Plaza
- Engineered Wood Fiber Safety Surface
- Pour In Place Safety Surface
- Sand Safety Surface
- Fitness Pod
- 25' Hexagon Shade Structure c/w 2 Tables
- Bench on Concrete Pad
- Picnic Table on Concrete Pad
- Trash Receptacle on Concrete Pad
- Bicycle Rack on Concrete Pad
- Deciduous Shade Trees
- Shrubs & Boulders in Planting Bed

NORTH

SCALE 1:150

0m 2 5 10 20 40m

KITTLITZ PARK

Edmonton

Integrated Infrastructure Services

Open Space Planning & Design